New Main Library
Kettner Plus Proposal
(City of San Diego)

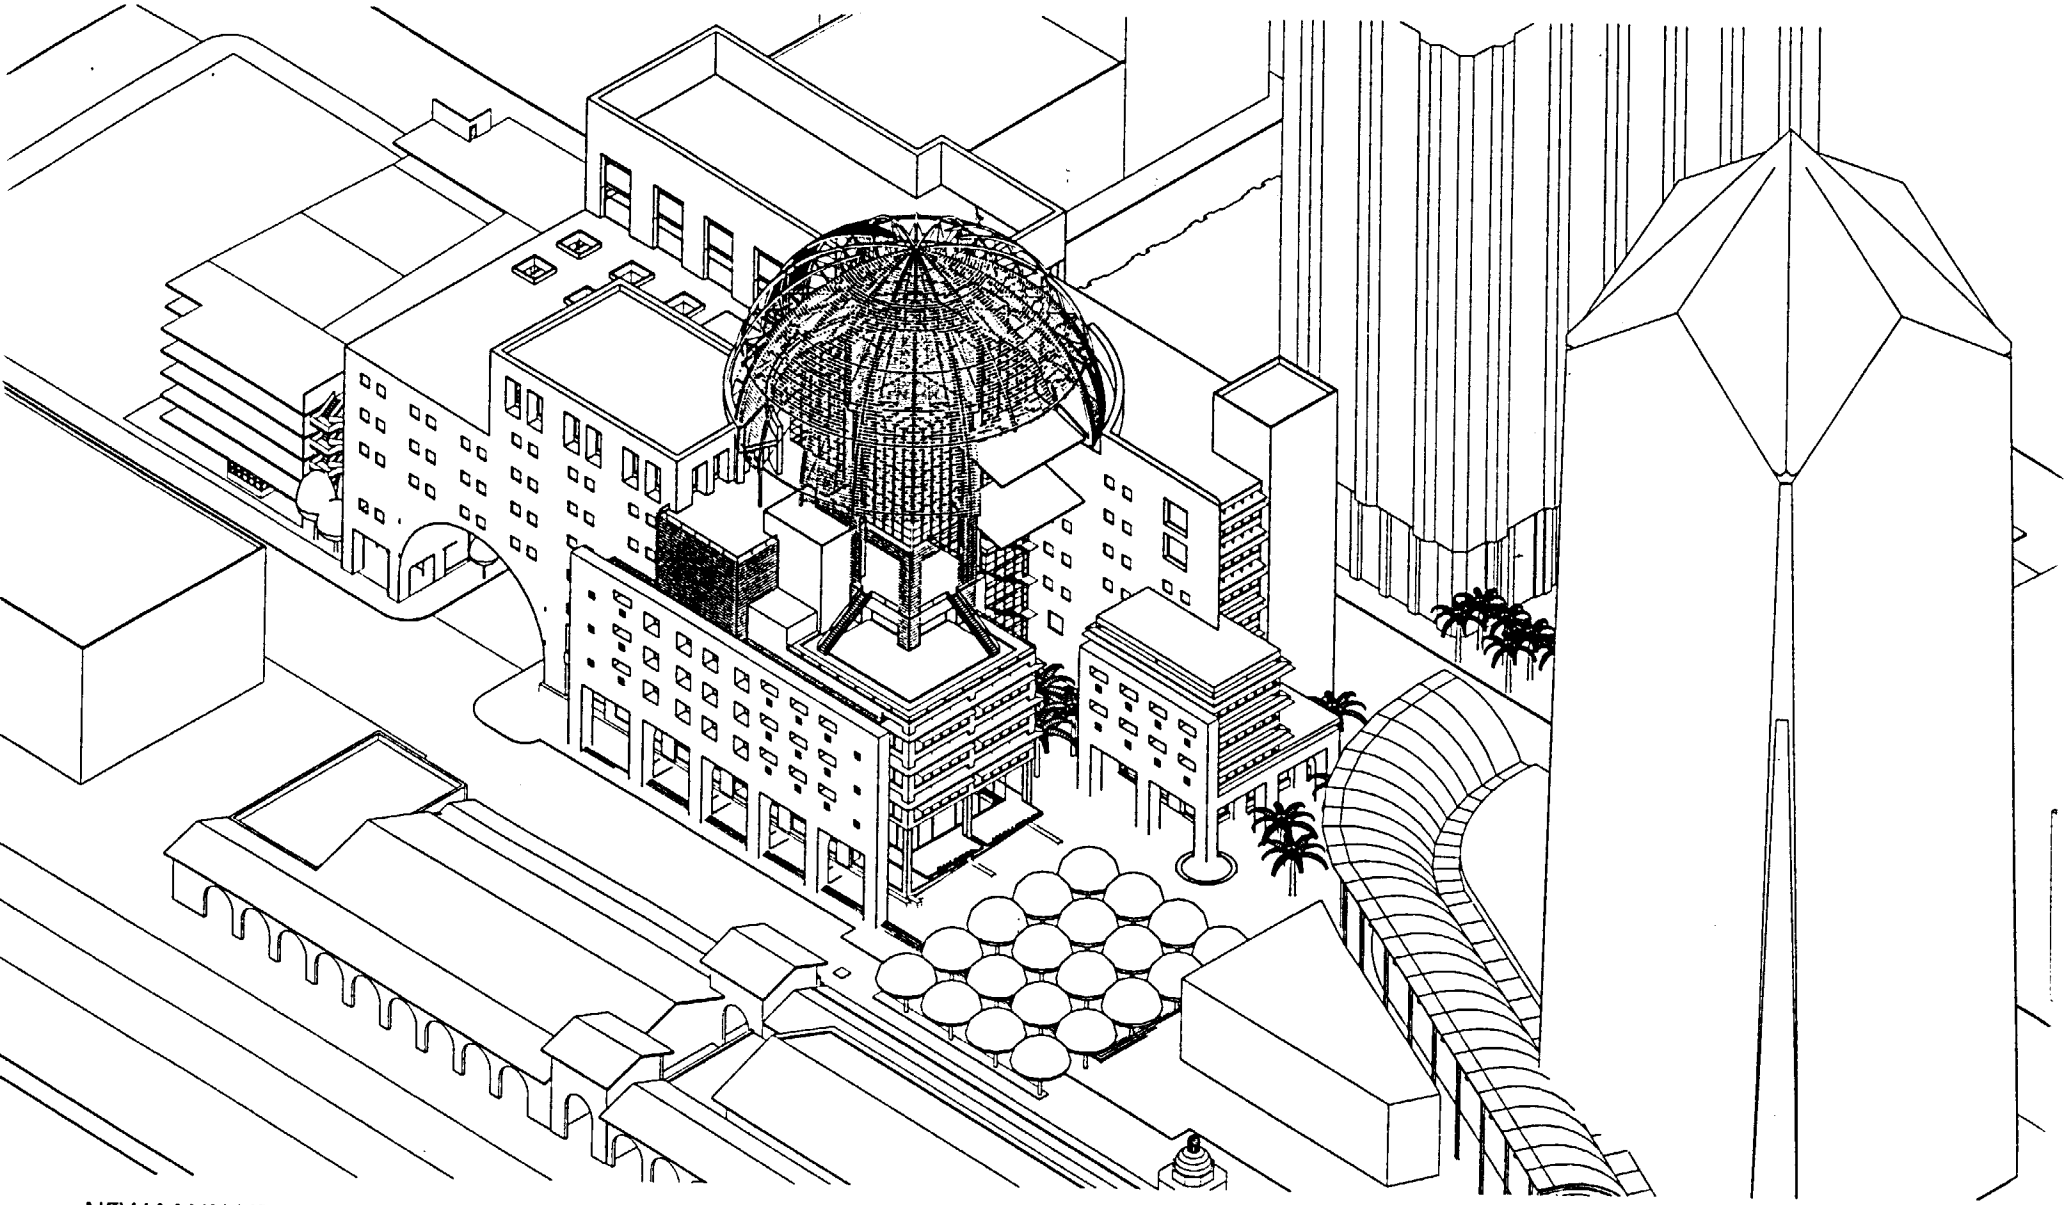

NEW MAIN LIBRARY **KETTNER+**

KETTNER SITE - EXPANSION OVER B STREET

Rob Wellington Quigley, FAIA
Quigley SMWM TS&A Collaborative

AXONOMETRIC VIEW FROM SOUTHWEST

Rob Wellington Quigley, FAIA
Quigley • SMWM • TS&A Collaborative

New Main Library
Kettner Plus Proposal
(City of San Diego)

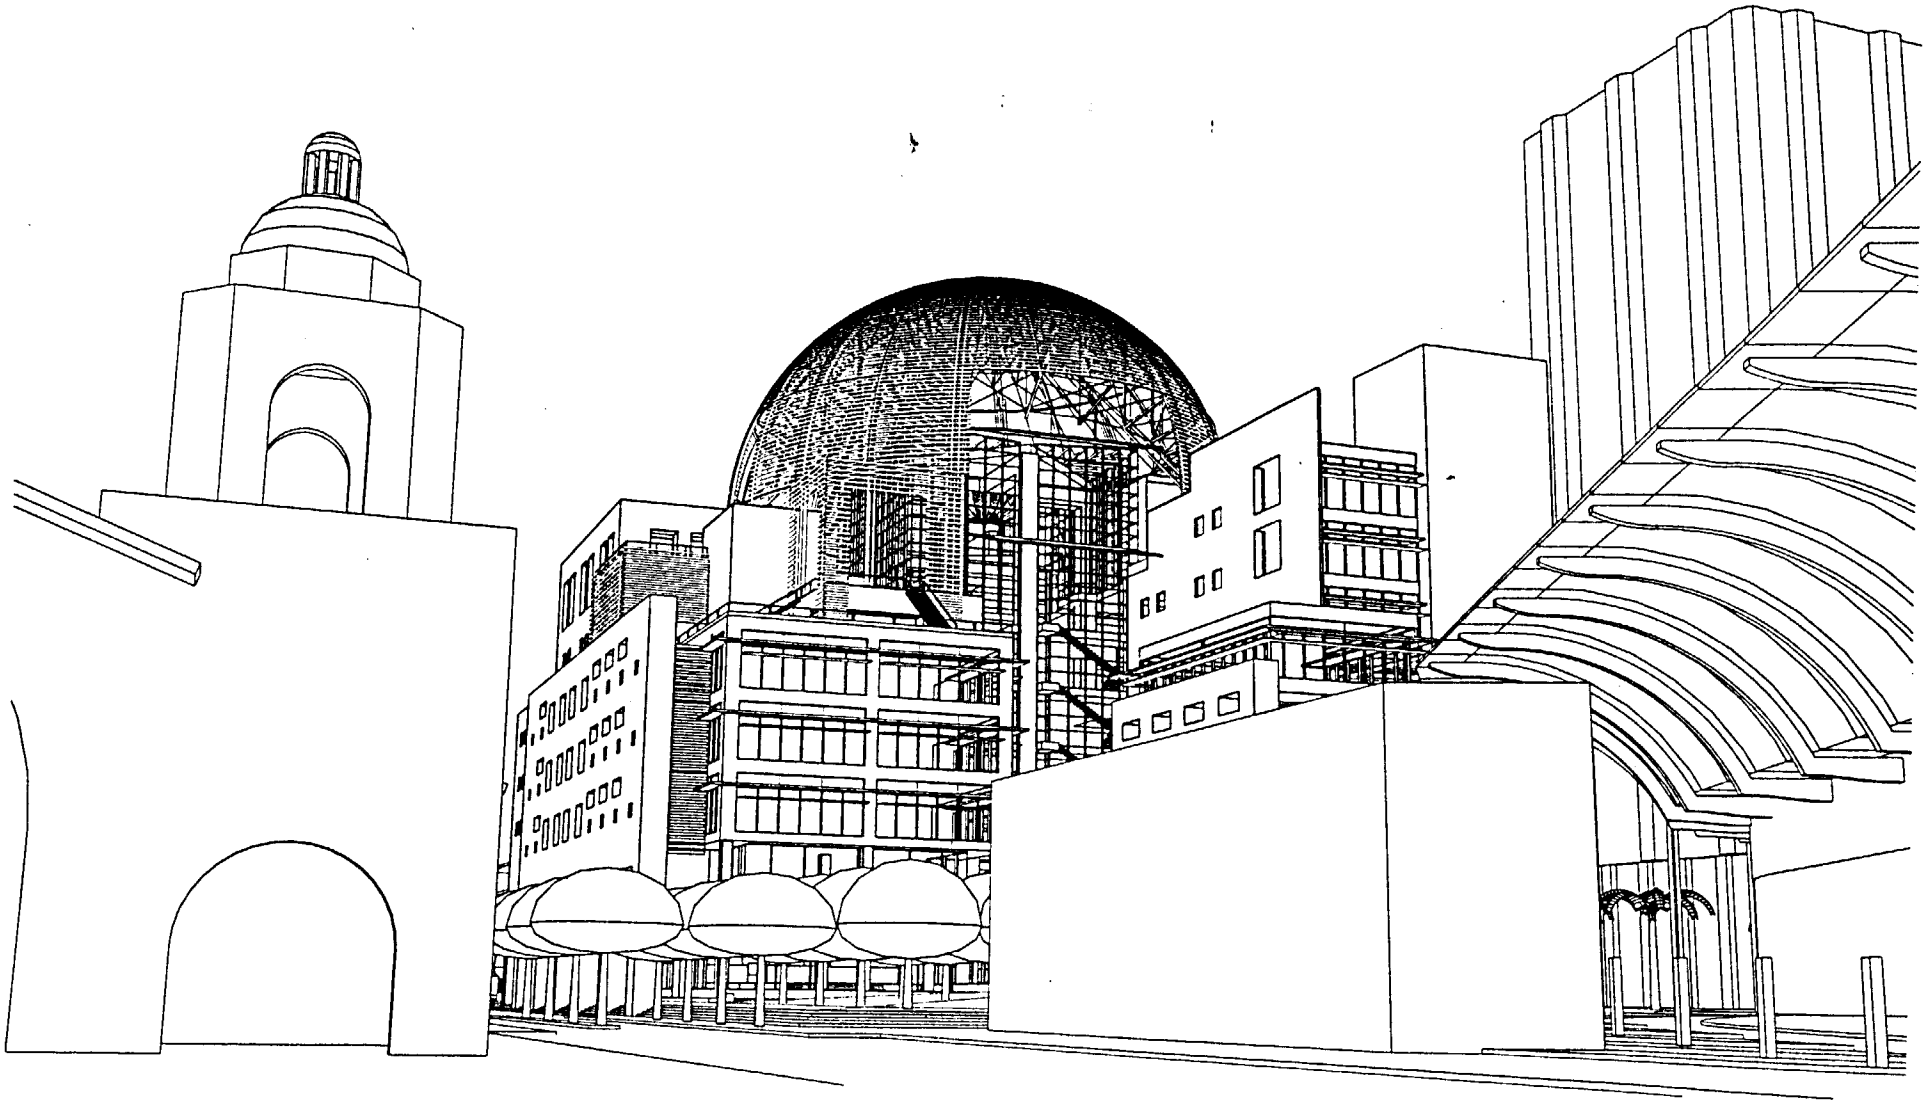

NEW MAIN LIBRARY **KETTNER+**

KETTNER SITE - EXPANSION OVER B STREET

Rob Wellington Quigley, FAIA
Quigley • SMWM • TS&A Collaborative

Rob Wellington Quigley, FAIA
Quigley SMWM TS&A Collaborative

PERSPECTIVE VIEW FROM BROADWAY & KETTNER